Roof Pitch & Snow Removal

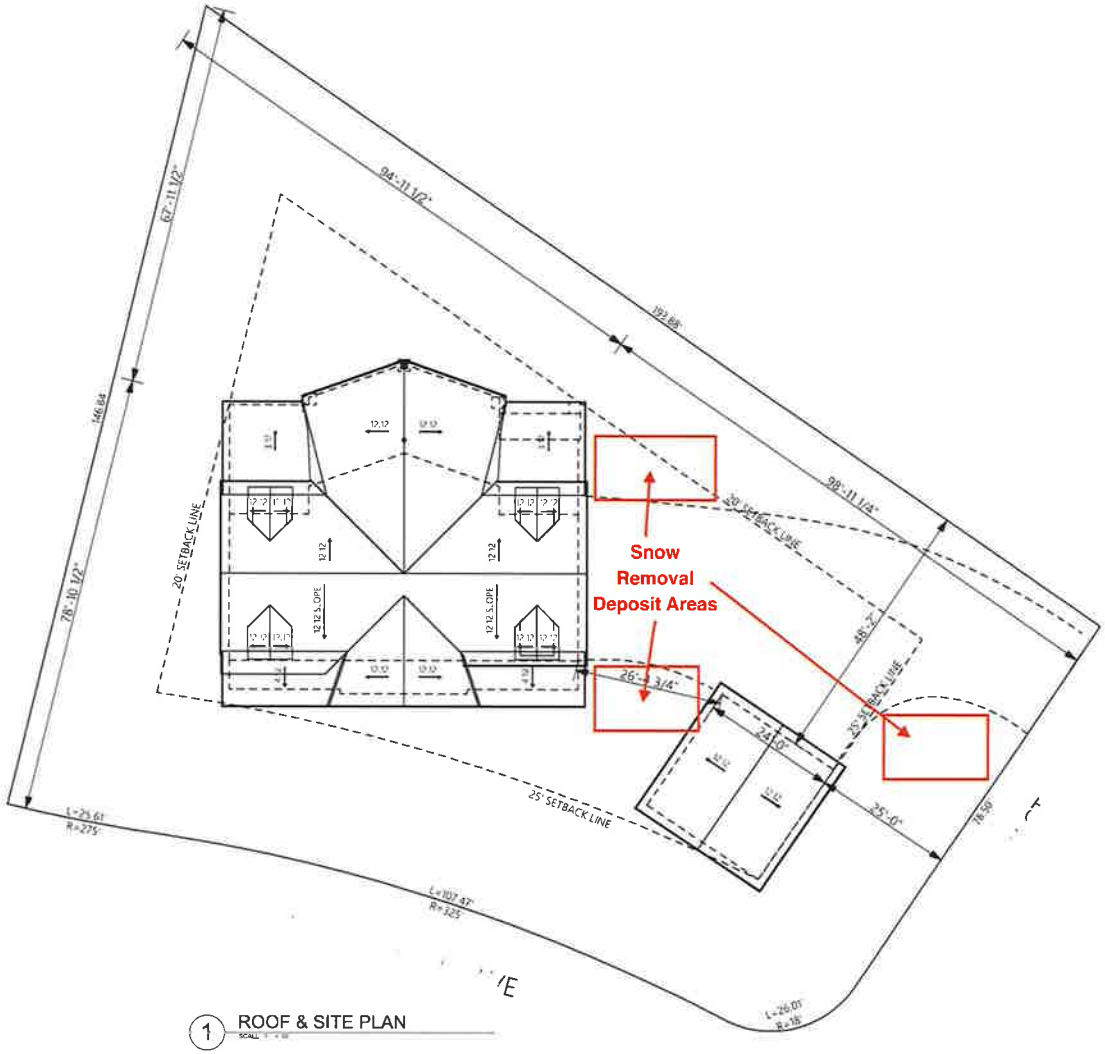

1 ROOF & SITE PLAN

FOR CONSTRUCTION SET

NEW CUSTOM HOME FOR

BRIAN HEAD, UTAH 84719

DETAILED DRAFTING & DESIGN

DRAWN BY: DCB
435-592-4287

Revisions

Sheet Contents:
ROOF & SITE PLAN

Drawing Date: 10/19/2021 Scale: As Noted

Sheet #
A1.3